PLAN OF SURVEY OF PART OF

NORTH HALF OF LOT 11, PART OF THE SOUTH WEST HALF & THE NORTH EAST HALF OF LOT 12, & PART OF SOUTH WEST HALF LOT 13, CONCESSION IV

PART OF

SOUTH HALF LOT 13, & PART OF LOT 14, CONCESSION V

AND PART OF

ROAD ALLOWANCE BETWEEN CONCESSIONS IV AND V

TOWNSHIP OF SOUTH SHERBROOKE

COUNTY OF LANARK

RATIO SCALE 1: 2500

10 20 30 50 70 100 150

F.M. McGREGOR, O.L.S.
1980

METRIC
MEASUREMENTS SHOWN ON THIS PLAN ARE IN METRES AND MAY BE CONVERTED TO FEET BY DIVIDING BY 0.3048.

NOTE: ALL SURVEY MONUMENTS FOUND ARE G. W. BERKLEY'S (511), UNLESS OTHERWISE SHOWN.

I REQUIRE THIS PLAN TO BE DEPOSITED UNDER THE REGISTRY ACT

June 26th, 1980

F.M. McGregor
F. M. McGREGOR
ONTARIO LAND SURVEYOR

RECEIVED AND DEPOSITED AS

PLAN 27 R1943

June 26, 1980

Mark G. Bovington
Dep
LAND REGISTRAR FOR THE REGISTRY DIVISION OF LANARK SOUTH (Nº 27)

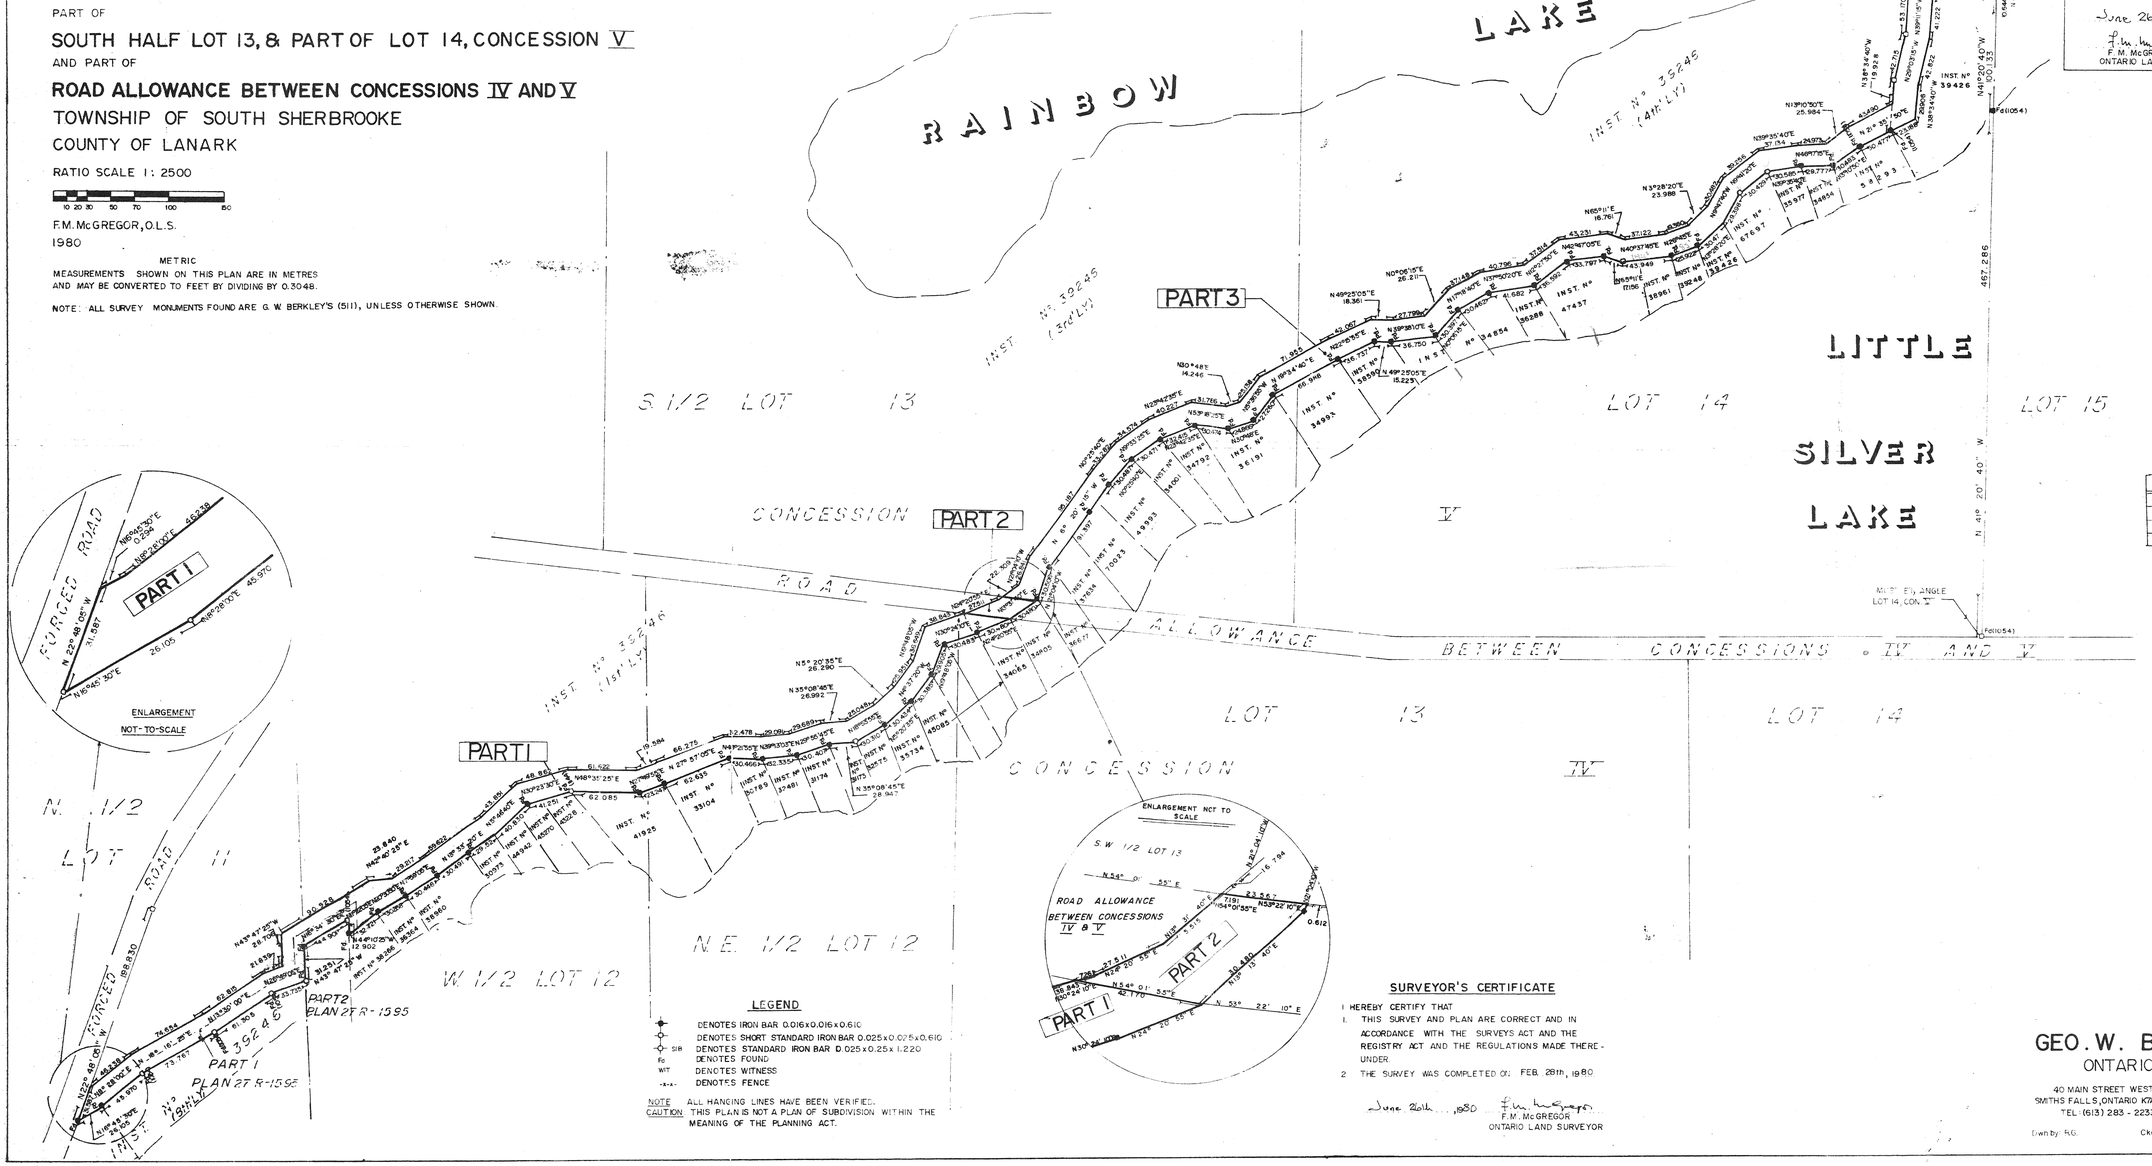

SCHEDULE				
PART	LOT	CON.	INST. Nº	REMARKS
1.	Pt. 11, 12, 13	IV	39246	
2.	Pt. ROAD ALLOWANCE BETWEEN CONCESIONS IV & V			
3.	Pt. 13, 14	V	39246	

LEGEND

- DENOTES IRON BAR 0.016x0.016x0.610
- DENOTES SHORT STANDARD IRON BAR 0.025x0.025x0.610
- SIB DENOTES STANDARD IRON BAR 0.025x0.25x1.220
- Fo DENOTES FOUND
- WIT DENOTES WITNESS
- -x-x- DENOTES FENCE

NOTE ALL HANGING LINES HAVE BEEN VERIFIED.
CAUTION THIS PLAN IS NOT A PLAN OF SUBDIVISION WITHIN THE MEANING OF THE PLANNING ACT.

SURVEYOR'S CERTIFICATE

I HEREBY CERTIFY THAT

1. THIS SURVEY AND PLAN ARE CORRECT AND IN ACCORDANCE WITH THE SURVEYS ACT AND THE REGISTRY ACT AND THE REGULATIONS MADE THEREUNDER.
2. THE SURVEY WAS COMPLETED ON FEB. 28th, 1980.

June 26th, 1980

F.M. McGregor
F.M. McGREGOR
ONTARIO LAND SURVEYOR

GEO. W. BRACKEN LIMITED
ONTARIO LAND SURVEYORS

40 MAIN STREET WEST
SMITHS FALLS, ONTARIO K7A 4S9
TEL: (613) 283 - 2233

32 FOSTER STREET
PERTH, ONTARIO K7H 1R7
TEL: (613) 267-6524

Dwn by: R.G. Ckd by: F.M.M. File: S.SHE Ref: P -